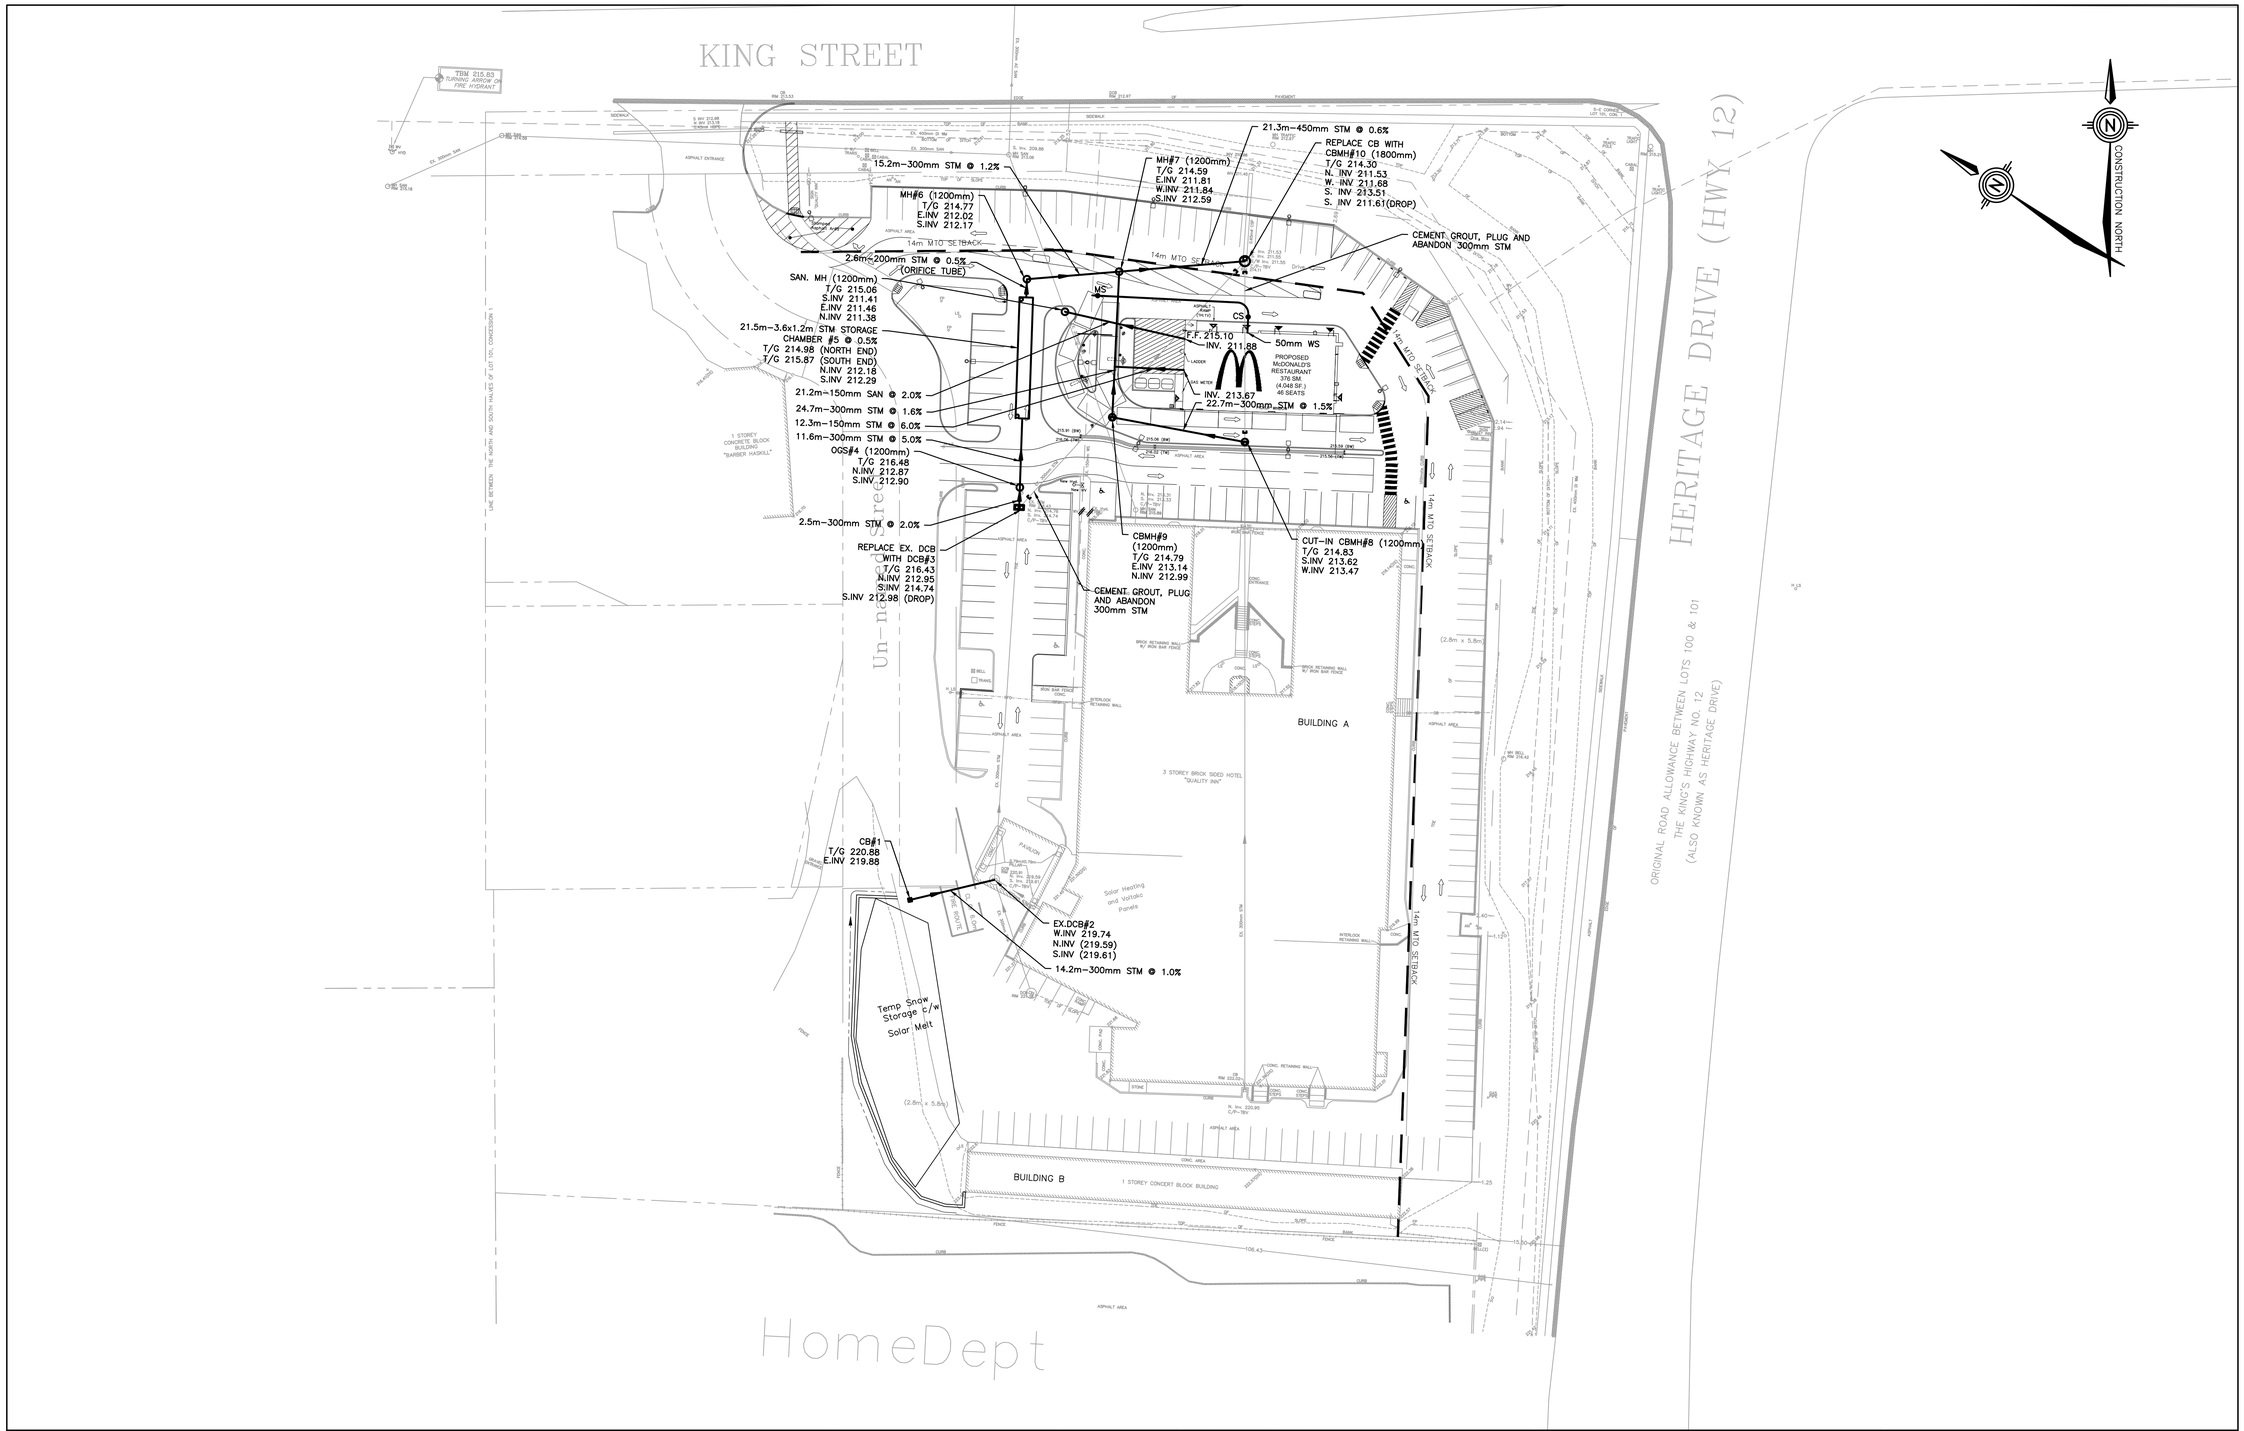

REGIONAL	STAMP
N/A	

SCALE 1:500 HORIZ.

NO.	DATE	BY	REVISIONS
2	12/01/2026	N.V.	REVISED FSR
1	29/09/2023	N.V.	FSR

DESIGN	F.F./S.K.	CH'KD	N.M.	DATE
DRAWN	N.V.	CH'KD		DECEMBER, 2022

Chisholm, Fleming and Associates
consulting engineers

MIDLAND INN

SITE SERVICING PLAN

MUNICIPAL DRAWING NO.	REGIONAL DRAWING NO.
CONTRACT NO.	SHEET 1 OF 1

Drawing: Y:\295-01 MIDLAND INN\3-CAD\MODELS\SERVICING PLAN.DWG
Layout Tab: SITE SERVICING PLAN
Date: 03/16/2026 Time: 08:55:22 AM